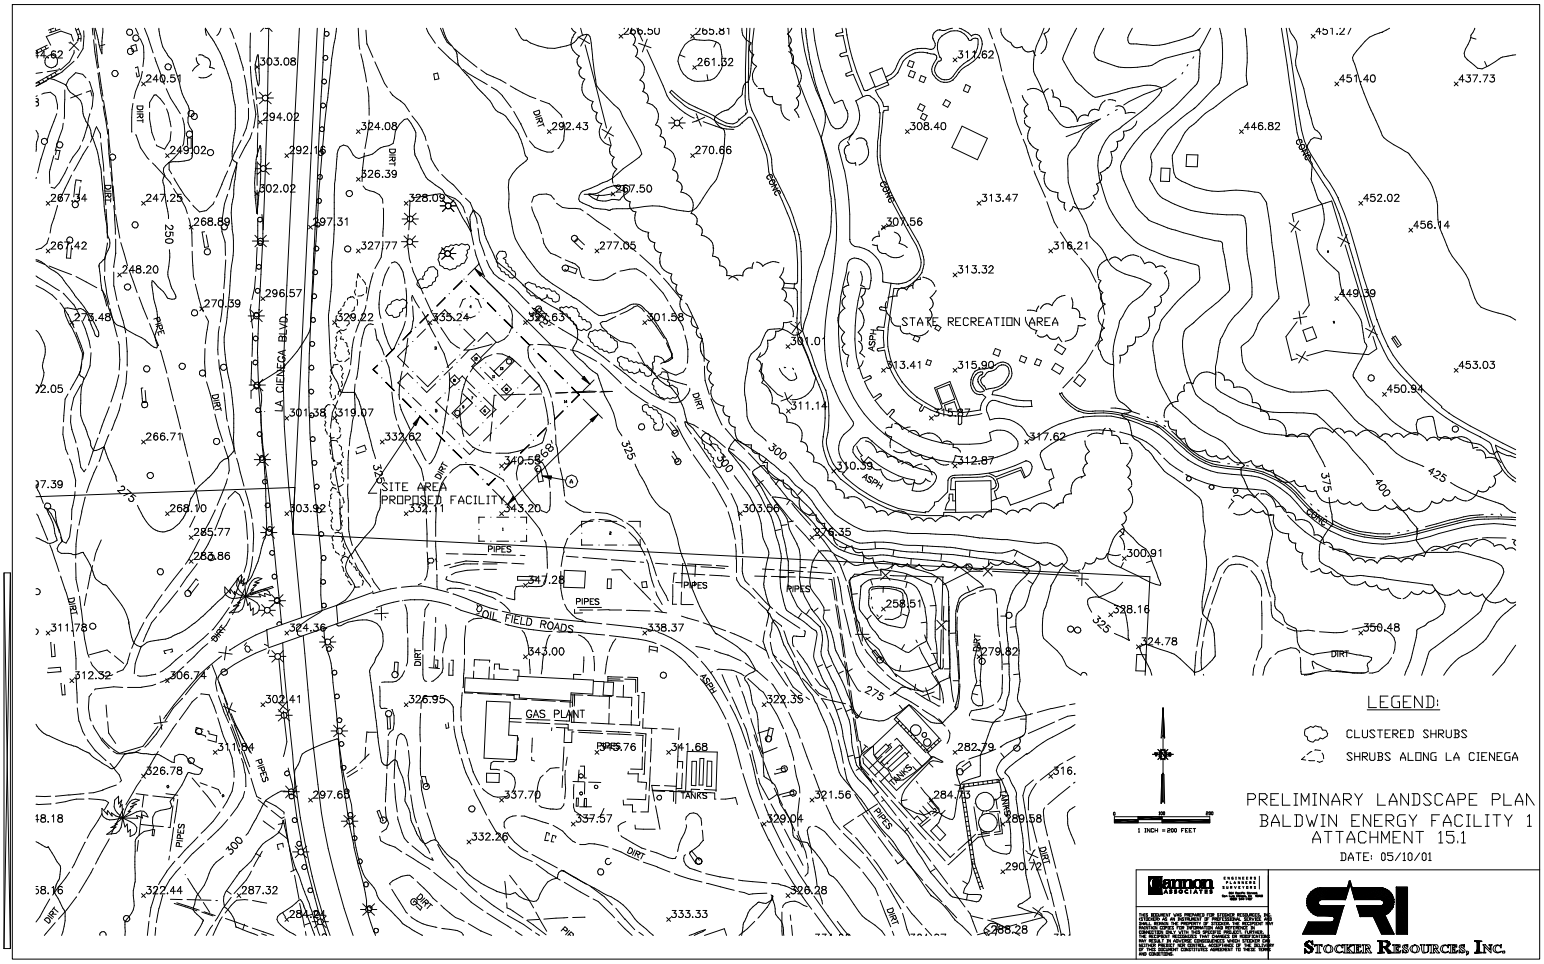
SITE AREA
PROPOSED FACILITY
STATE RECREATION AREA
LA CIENEGA BLVD.
OIL FIELD ROADS
GAS PLANT
PIPES
TANKS
DIRT
ASPH
CONC
LEGEND:
CLUSTERED SHRUBS
SHRUBS ALONG LA CIENEGA
1 INCH = 200 FEET
PRELIMINARY LANDSCAPE PLAN
BALDWIN ENERGY FACILITY 1
ATTACHMENT 15.1
DATE: 05/10/01
STOCKER RESOURCES, INC.