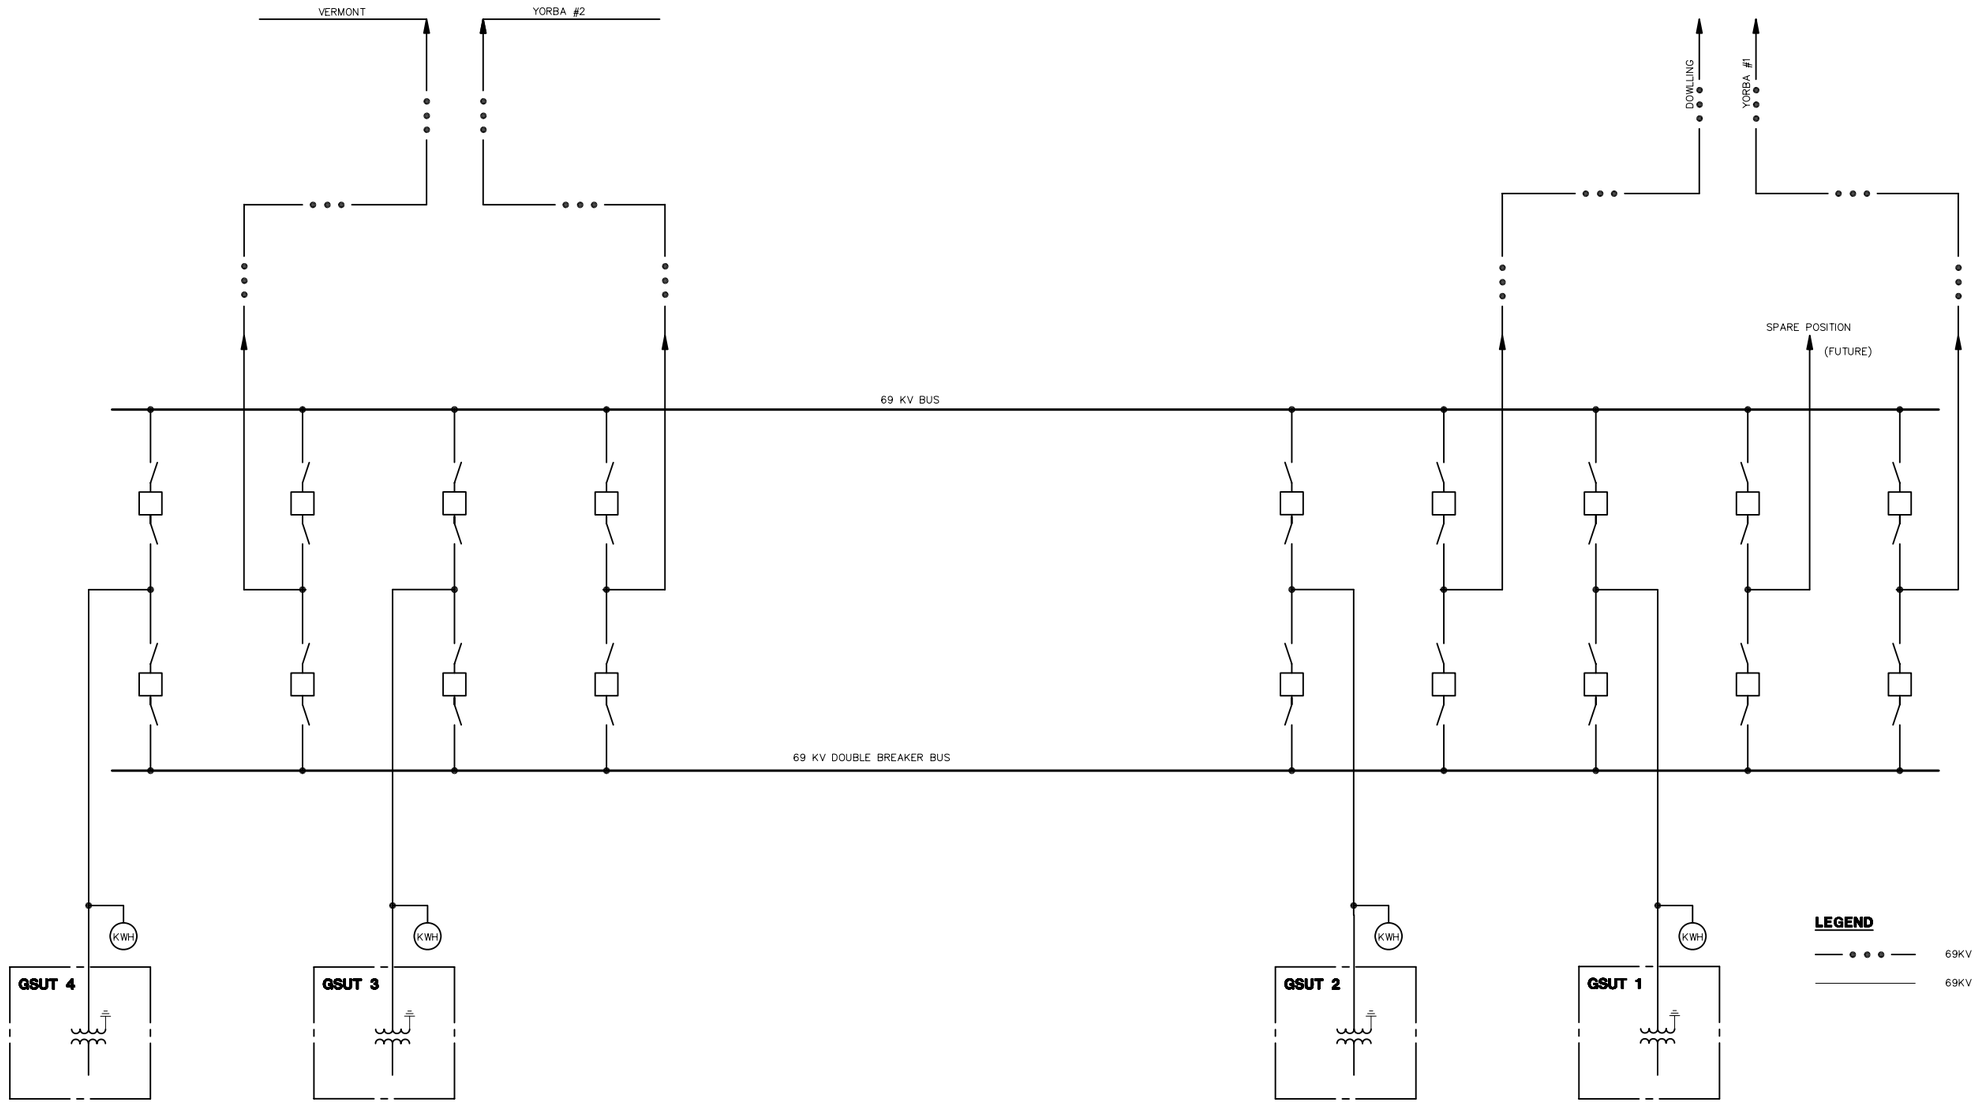

LEGEND

69KV UNDERGROUND LINES

69KV OH LINES

PB Power, Inc.
A Parsons Brinckerhoff Company
303 SECOND STREET, SUITE 700 NORTH, SAN FRANCISCO, CALIFORNIA 94107

SCPPA SOUTHERN CALIFORNIA PUBLIC POWER AUTHORITY

CANYON POWER PLANT PROJECT
ANAHEIM, CALIFORNIA

PROJECT TRANSMISSION FACILITIES
FIGURE 4–1

DR. SK
DES.
CHK.
APPROVED DATE
PRINCIPAL IN CHARGE DATE
DECEMBER 2007
SHEET 8 OF

N:\Anaheim\AFC FIGURES\FIGURE 4-1.dwg Plotted by: wongj
Date 12-11-07 04:19pm Tuesday

NONE