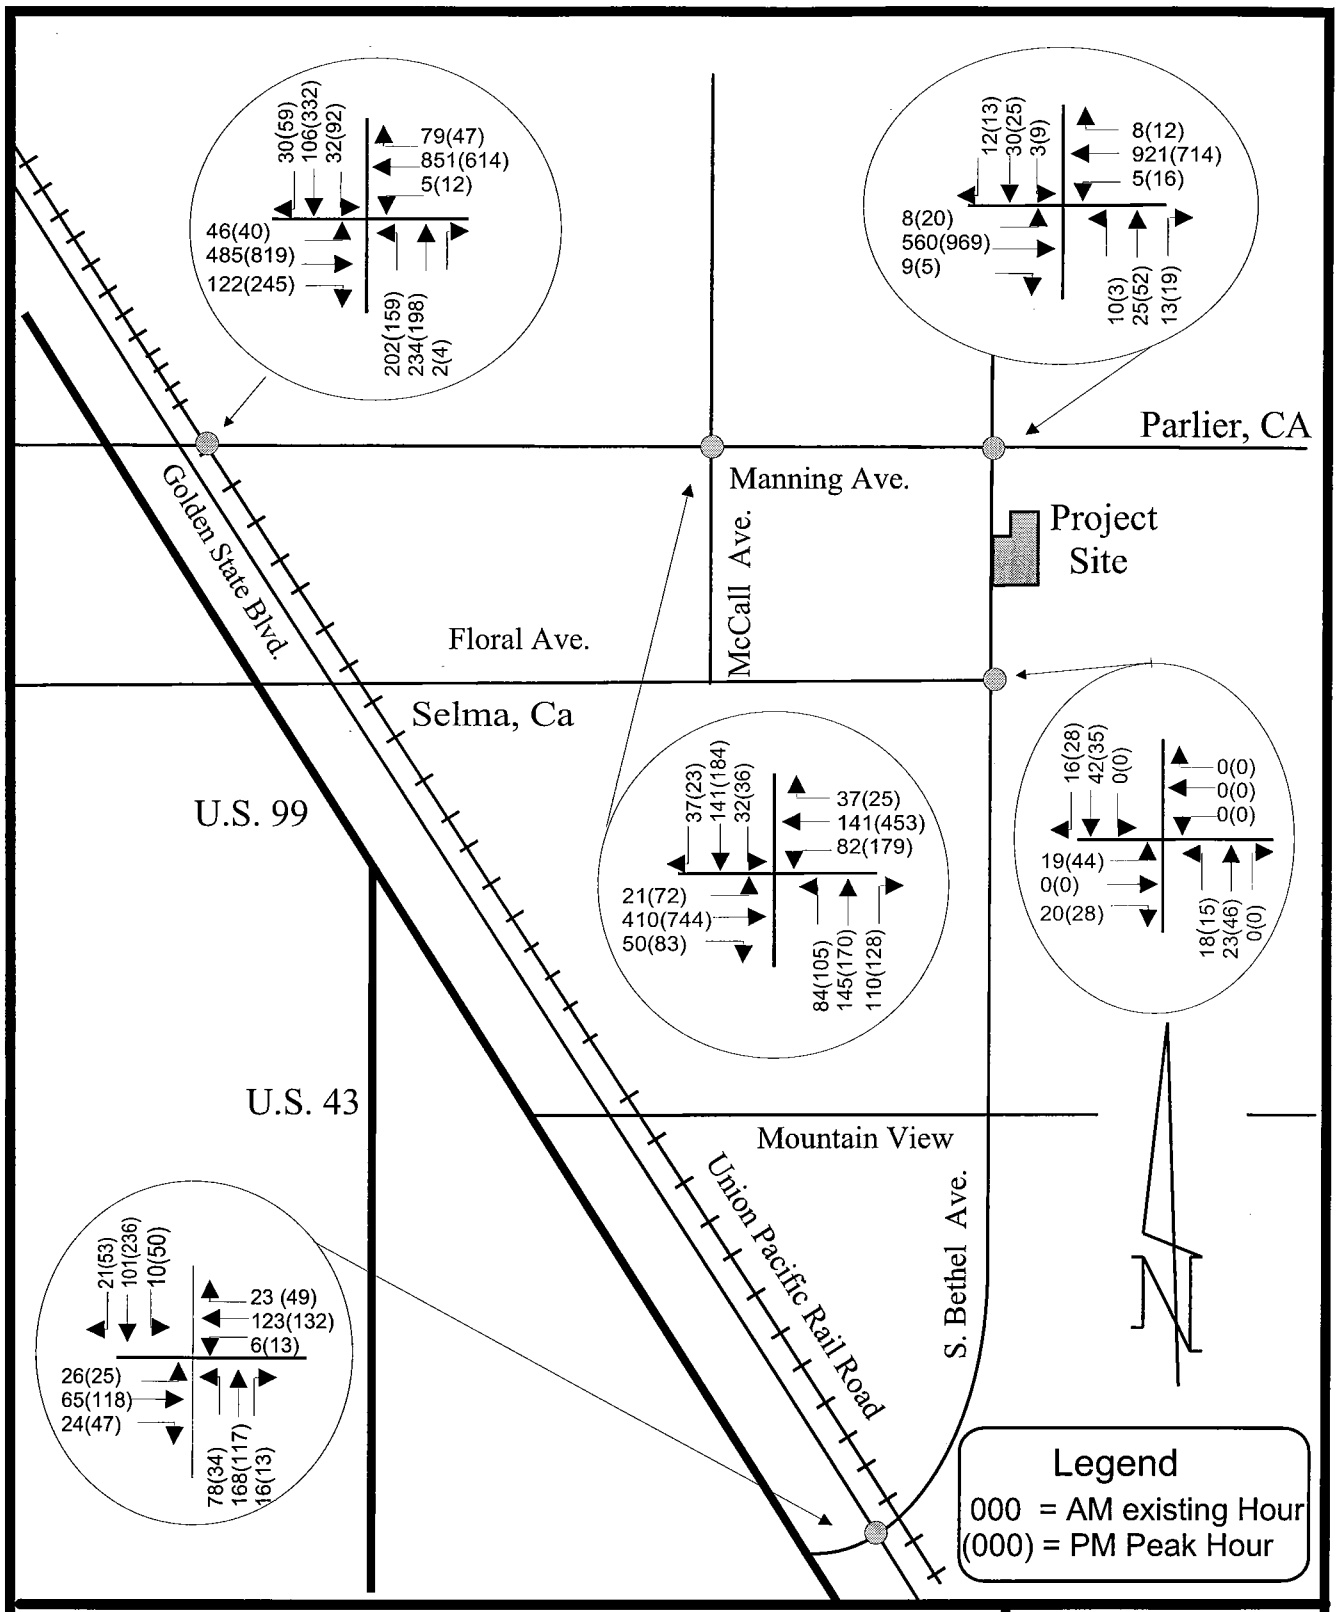

YEAR 2006/2007 EXISTING PEAK HOUR TRAFFIC VOLUMES	PROJ. NO.: 06-962	
WILSON ENGINEERING & TRANSPORTATION CONSULTANTS, INC	DATE: 2/07/07 SCALE: N.T.S.	FIGURE NO 8.6-3