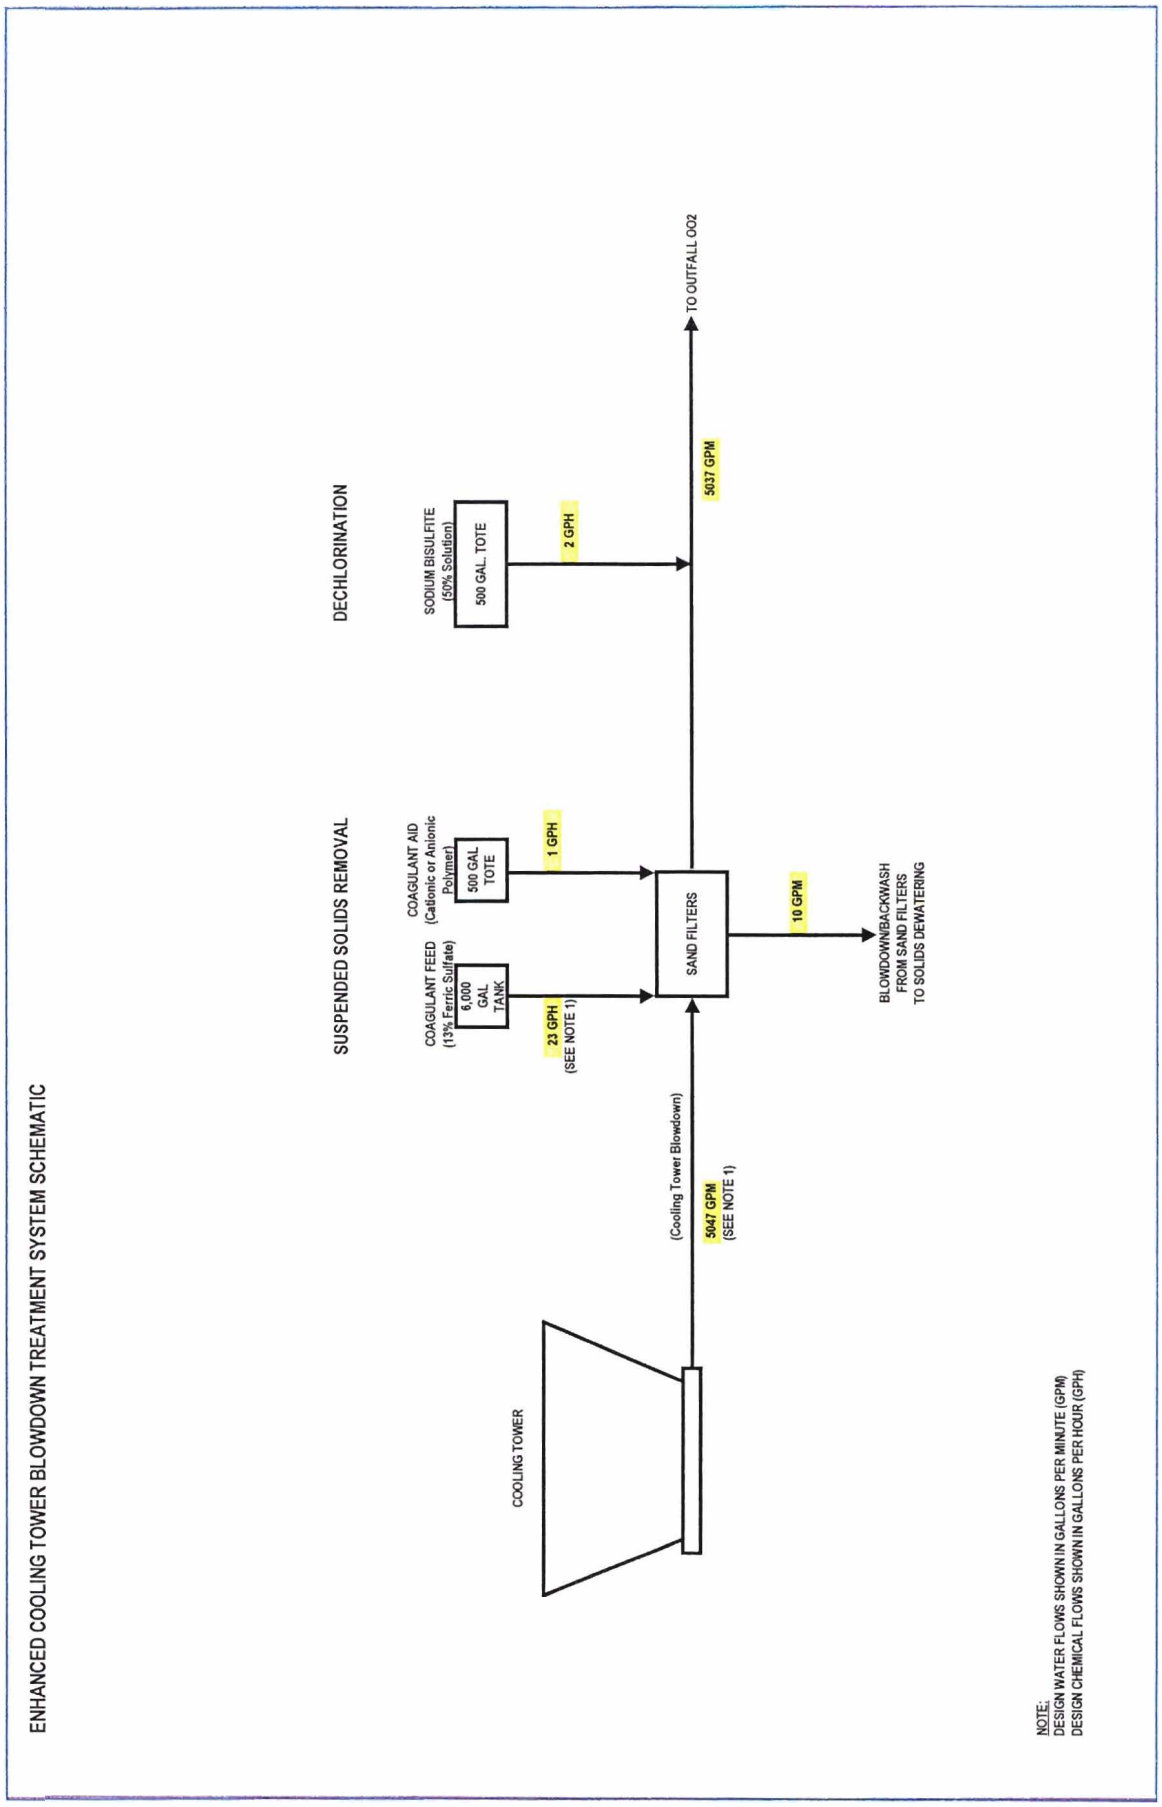ATTACHMENT E