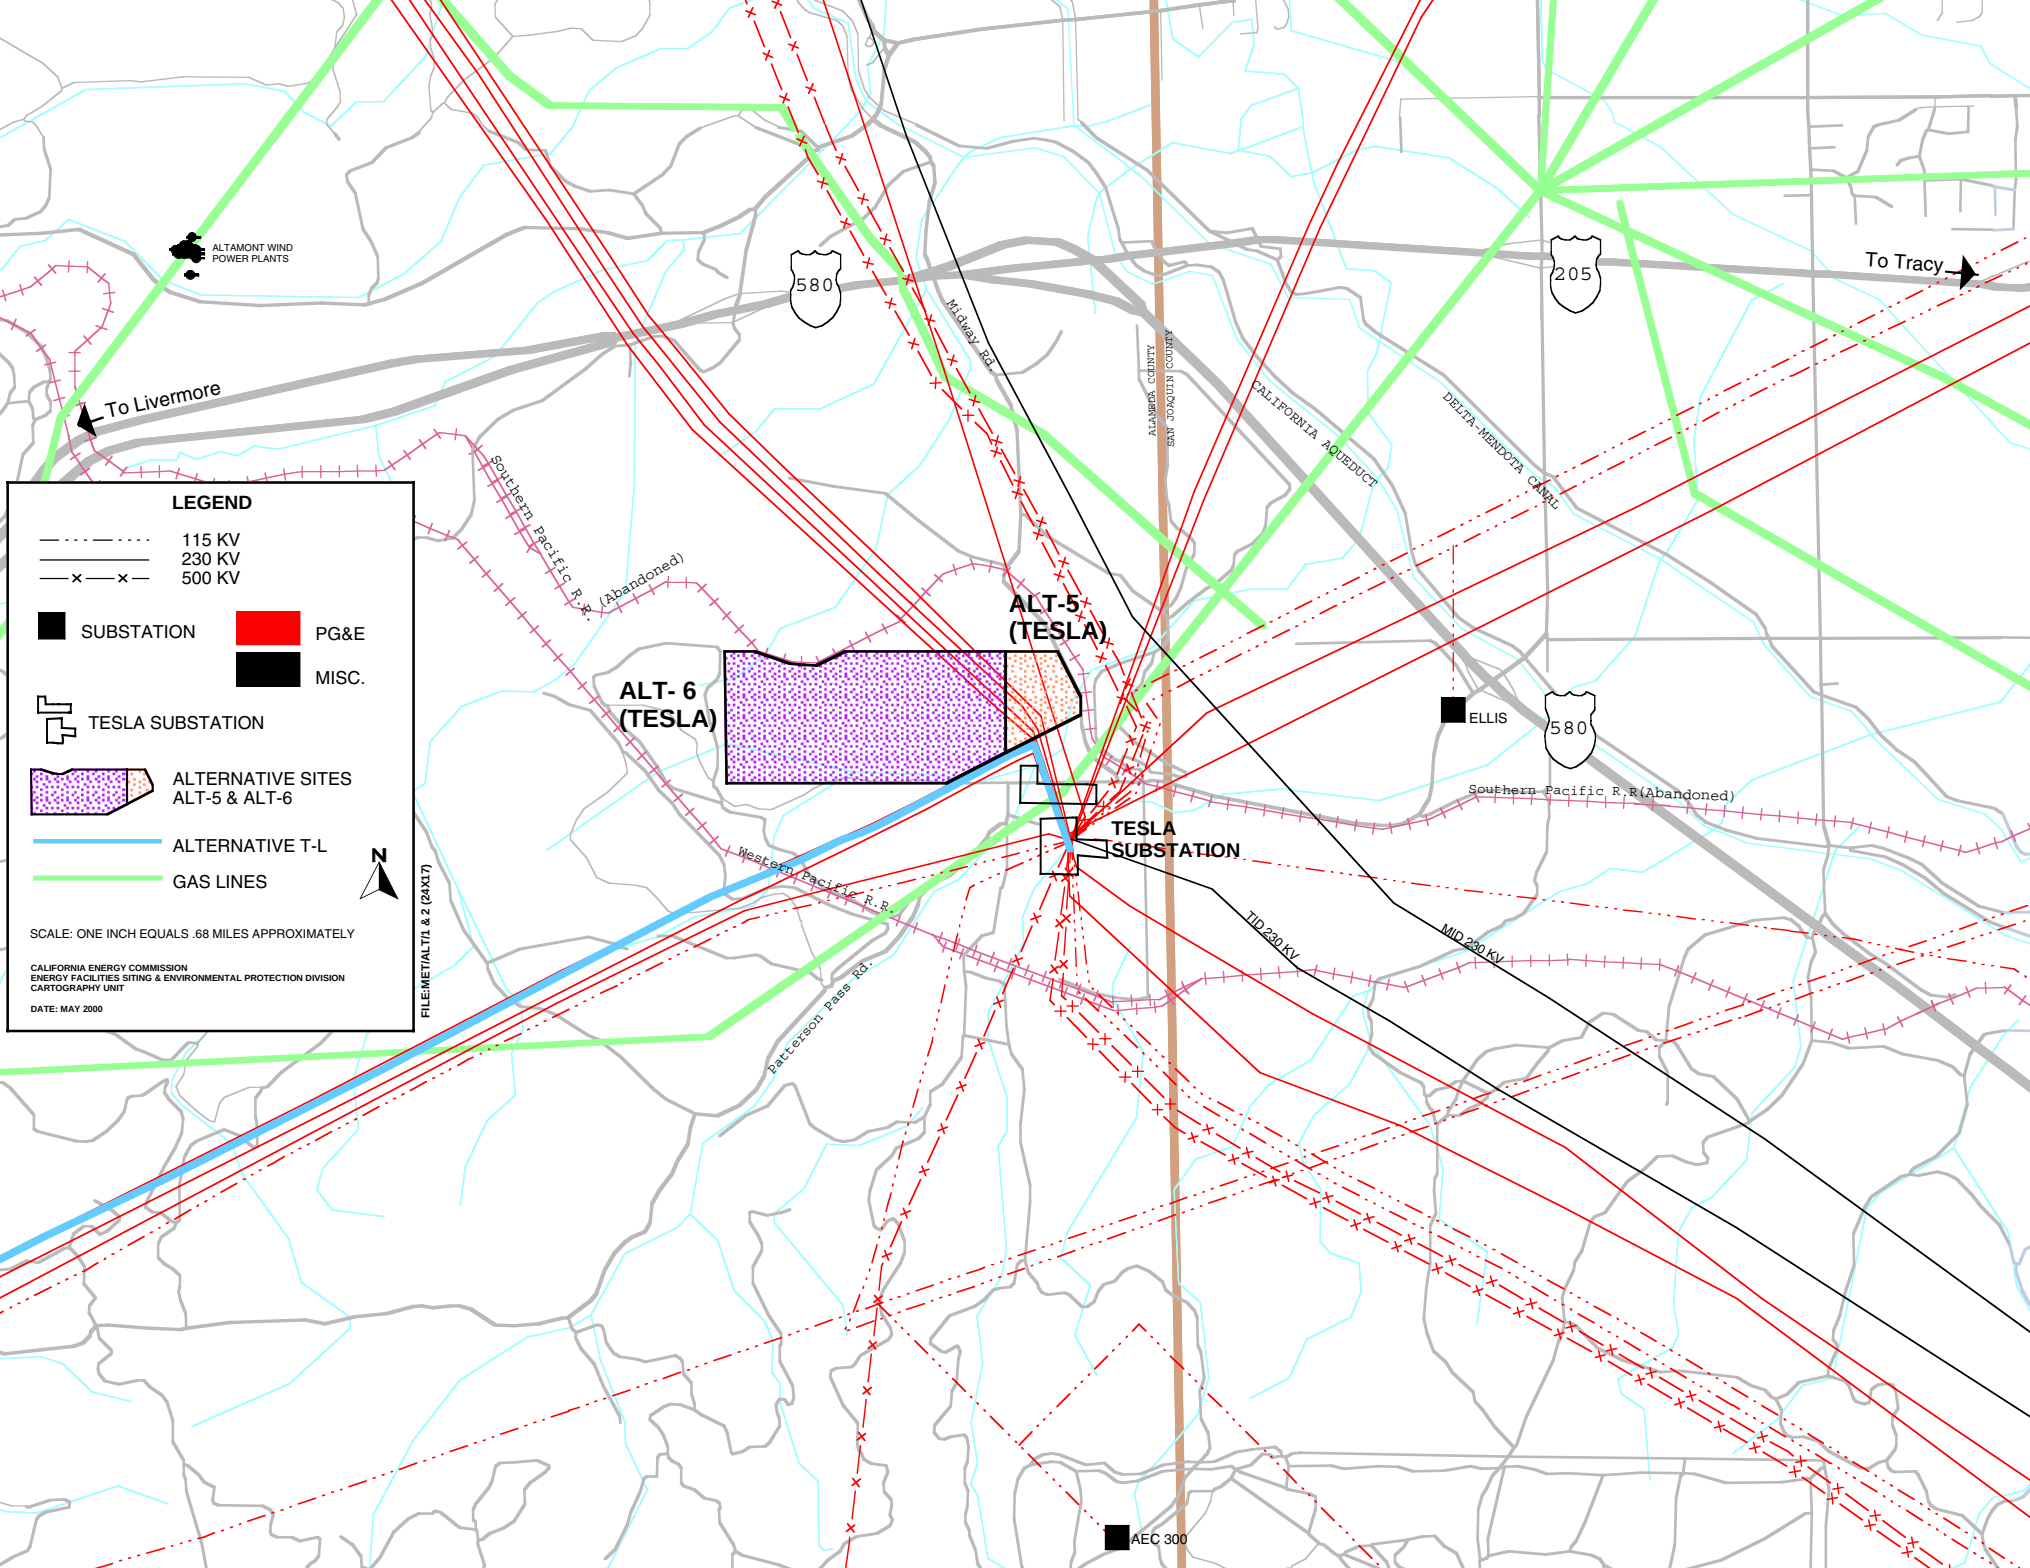
LEGEND
115 KV
230 KV
500 KV
SUBSTATION
PG&E
MISC.
TESLA SUBSTATION
ALTERNATIVE SITES ALT-5 & ALT-6
ALTERNATIVE T-L
GAS LINES
N
SCALE: ONE INCH EQUALS .68 MILES APPROXIMATELY
CALIFORNIA ENERGY COMMISSION
ENERGY FACILITIES SITING & ENVIRONMENTAL PROTECTION DIVISION
CARTOGRAPHY UNIT
DATE: MAY 2000
FILE:METIALT1 & 2 (24X17)
ALTAMONT WIND POWER PLANTS
To Livermore
To Tracy
580
205
Midway Rd.
ALAMEDA COUNTY
SAN JOAQUIN COUNTY
CALIFORNIA AQUEDUCT
DELTA-MENDOTA CANAL
Southern Pacific R.R. (Abandoned)
ALT-5 (TESLA)
ALT- 6 (TESLA)
ELLIS
TESLA SUBSTATION
Western Pacific R.R.
Patterson Pass Rd.
TID 230 KV
MID 230 KV
AEC 300