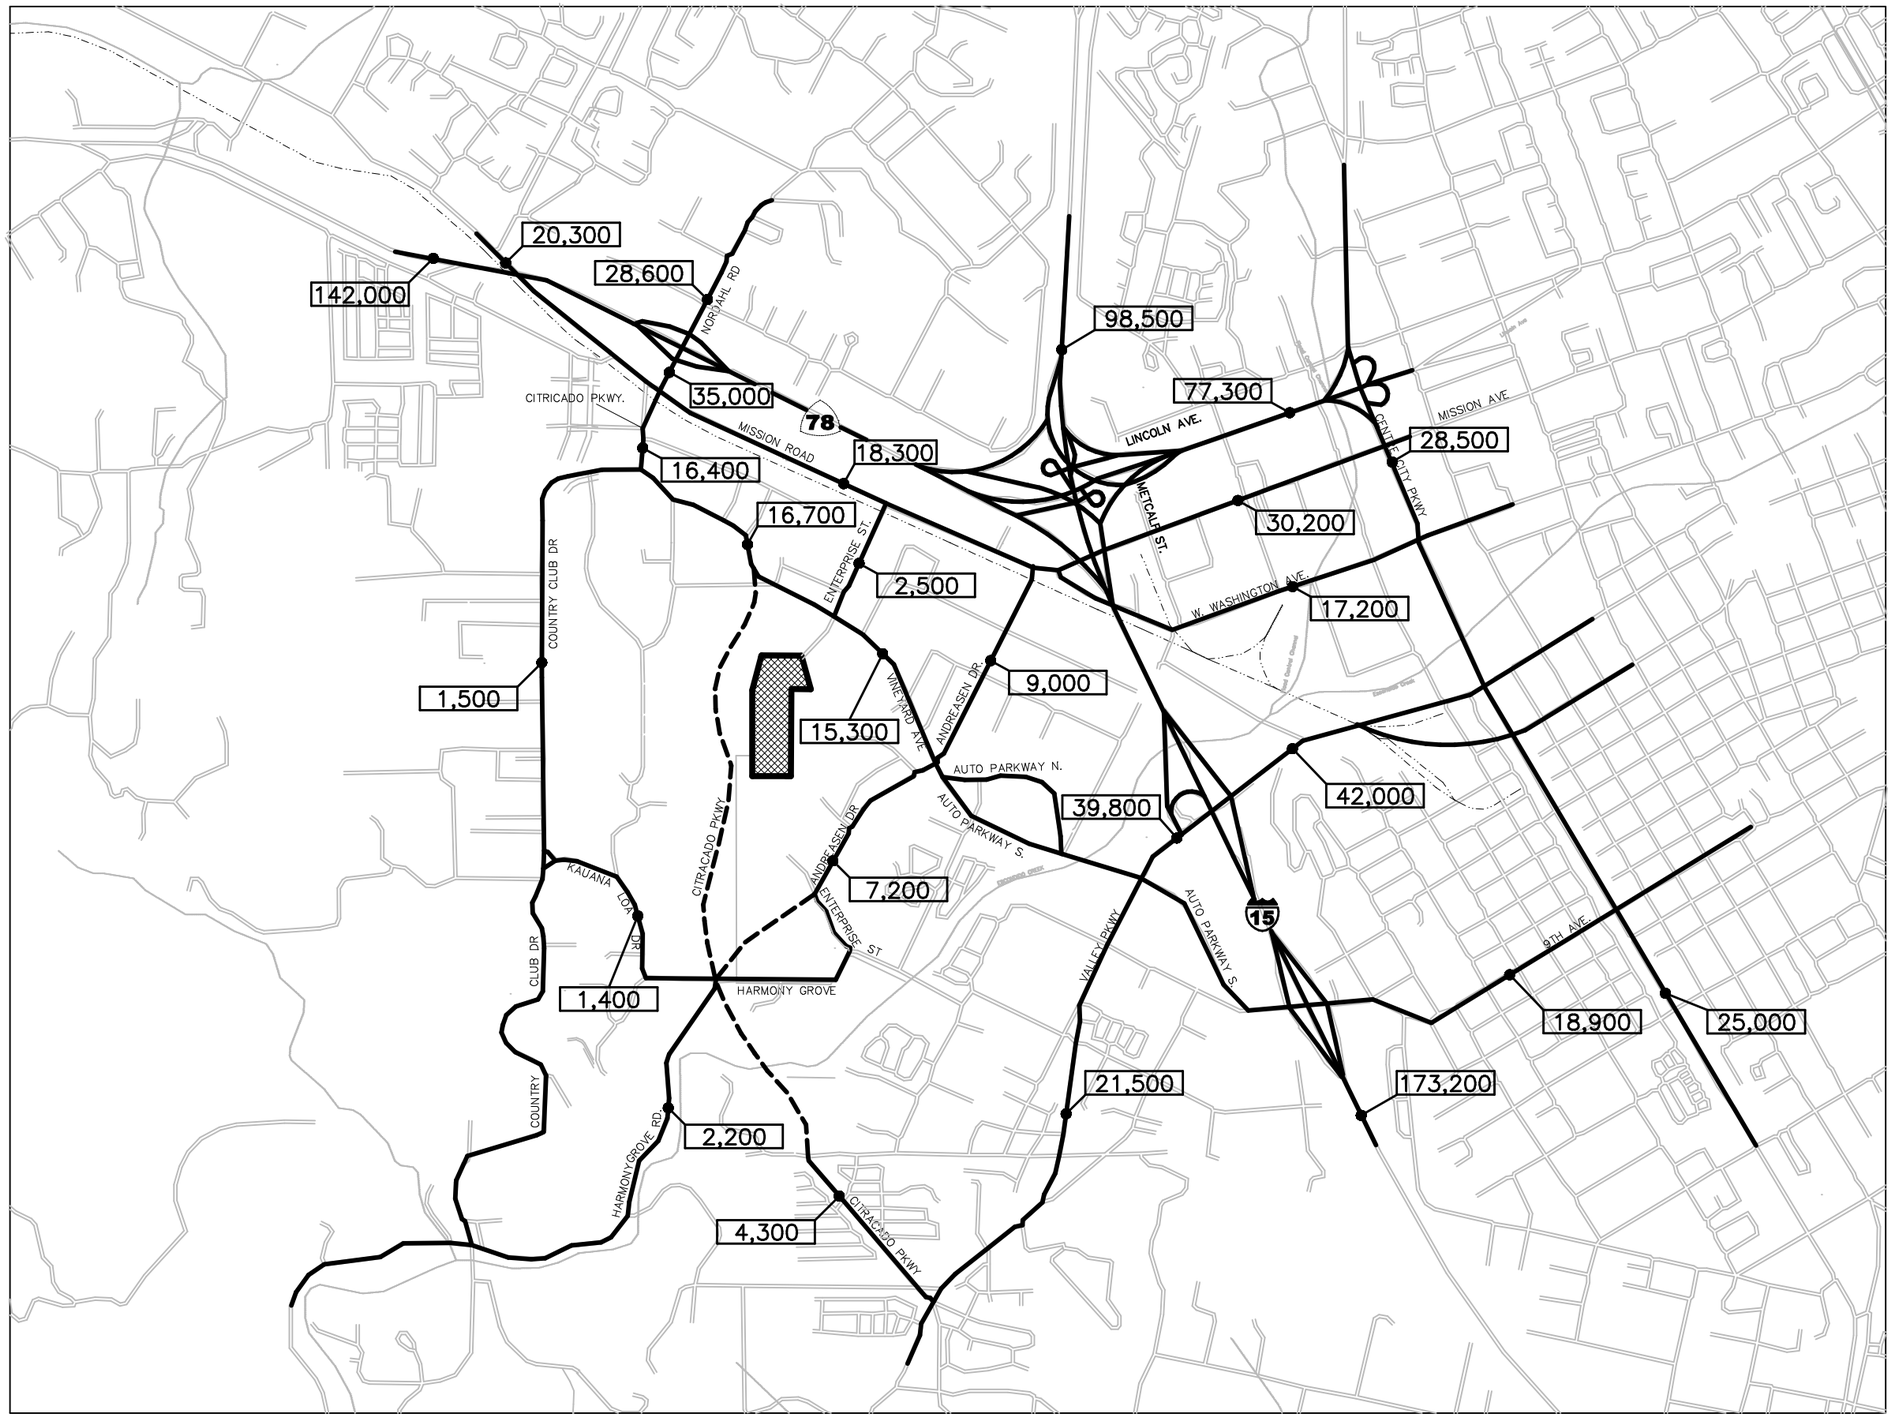

LEGEND

- PALOMAR ENERGY PROJECT BOUNDARY
- STREETS
- RAILROADS
- STREAMS/CREEKS
- XX,XXX AVERAGE DAILY TRAFFIC
- FUTURE STREET

KIMLEY–HORN AND ASSOCIATES

ENSR INTERNATIONAL

FIGURE 5.11-1

EXISTING STREET NETWORK

Palomar Energy Project
Escondido, California

DRAWN: M. SCOP	DATE: 7/24/01	PROJECT NO. 6205–011	REV.
FILE NO. traffic–1	CHK BY:		