NOTES:

1. RESISTOR RATING 400A, 10 SECONDS.
2. RESISTOR RATING 5A CONTINUOUS.
3. FURNISHED BY GE.
4. FURNISHED BY OWNER.
5. 400A FEED
6. THE AUXILIARY ELECTRIC EQUIPMENT ARE SIZED BASED ON ESTIMATED LOAD. THE ACTUAL SIZES WILL BE FINALIZED DURING DETAILED DESIGN.

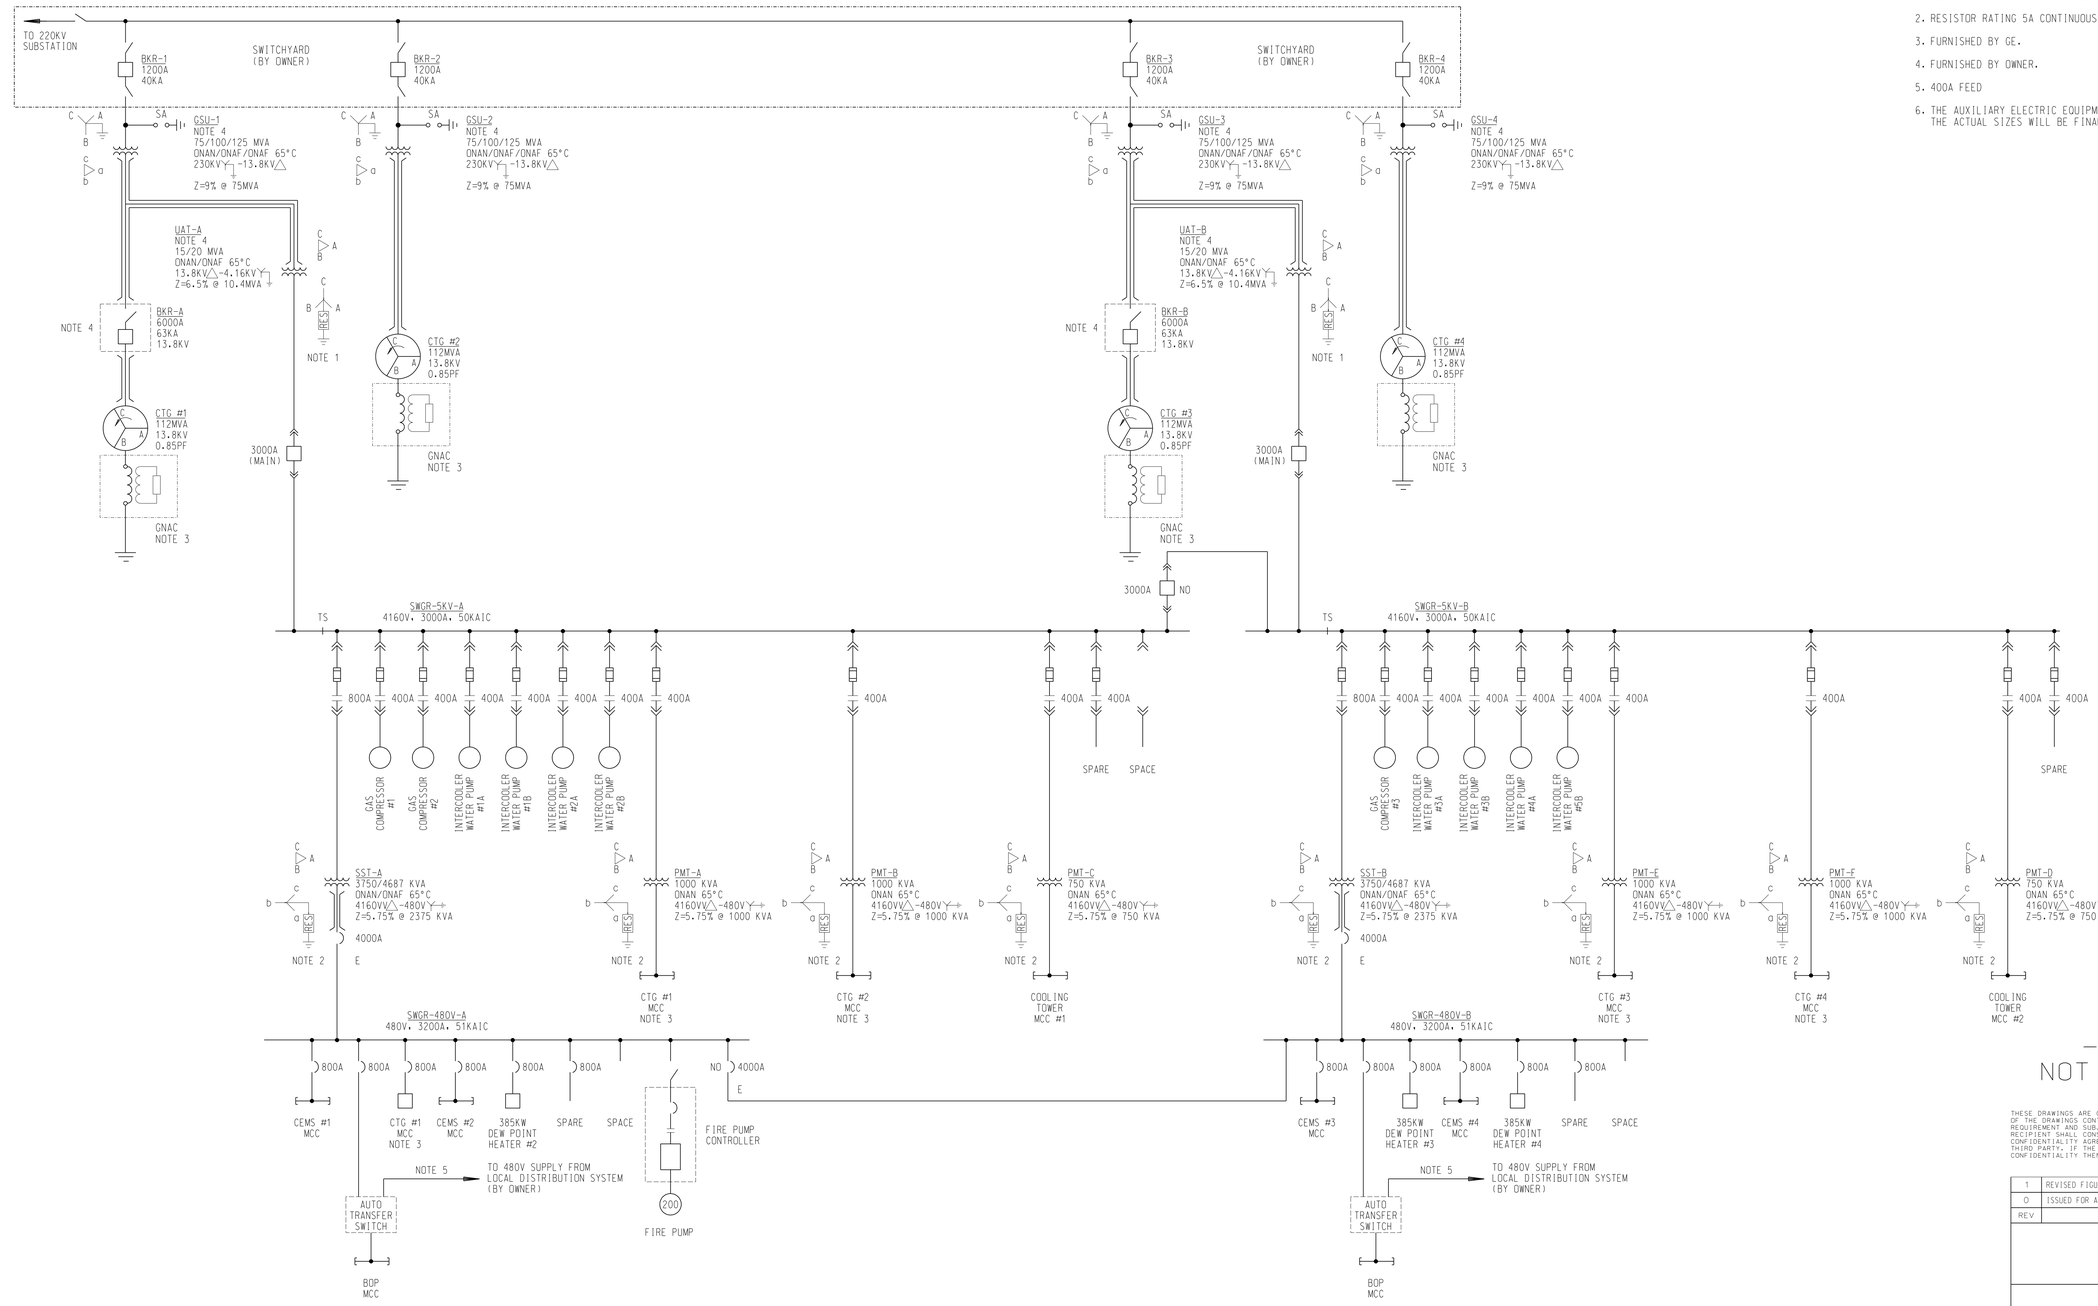

– PRELIMINARY –
NOT FOR CONSTRUCTION

CONFIDENTIAL

THESE DRAWINGS ARE CONFIDENTIAL IN NATURE. ANY MISUSE OR UNAUTHORIZED DISTRIBUTION OF THE DRAWINGS CONTAINED HEREIN WILL BE A VIOLATION OF THIS CONFIDENTIALITY REQUIREMENT AND SUBJECT THE VIOLATOR TO LIABILITY. REVIEW OF THESE MATERIALS BY RECIPIENT SHALL CONSTITUTE AN ACCEPTANCE OF THESE TERMS AND THE TERMS OF ANY UNDERLYING CONFIDENTIALITY AGREEMENT WE MAY HAVE EXECUTED IN OBTAINING THIS INFORMATION FROM A THIRD PARTY. IF THE RECIPIENT IS NOT IN AGREEMENT WITH THE OBLIGATION OF CONFIDENTIALITY THEN THE DRAWINGS SHALL BE RETURNED TO BIBB.

REV	DESCRIPTION	DWN	CHK	APP	DATE
1	REVISED FIGURE NUMBER AND BIBB DRAWING NUMBER	CRC	JNS	SMG	07-21-06
0	ISSUED FOR AFC PERMIT	CRC	JNS	SMG	06-05-06

KIEWIT INDUSTRIAL CO.
A Kiewit Company

PANOCHE ENERGY CENTER LLC

Bibb and associates
8455 Lenexa Drive
Lenexa, Kansas 66214

FIGURE 3.4-7

OVERALL ONE-LINE DIAGRAM

	by	date
DESIGNED		
DRAWN		
CHECKED		
APPROVED		

DRAWING NUMBER

2006-027-E0-001