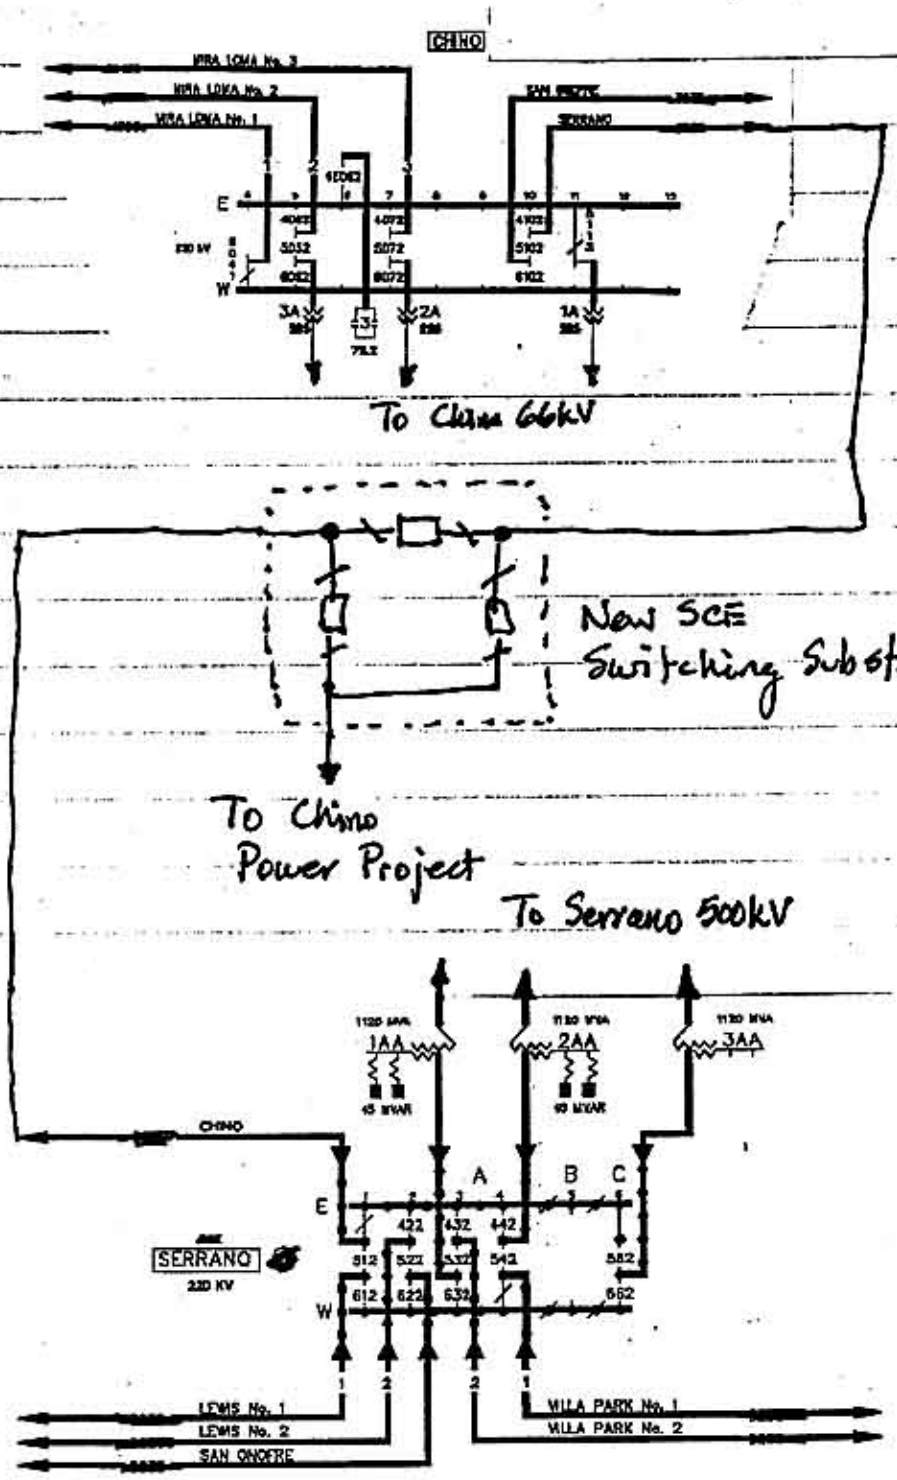
CHINO
VIRA LOMA No. 3
VIRA LOMA No. 2
VIRA LOMA No. 1
SERRANO
E
W
3A
2A
1A
To Chino 66kV
New SCE
Switching Substation
To Chino
Power Project
To Serrano 500kV
1AA
2AA
3AA
CHINO
A
B
C
E
W
SERRANO
220 KV
LEWIS No. 1
LEWIS No. 2
SAN ONOFRE
VILLA PARK No. 1
VILLA PARK No. 2