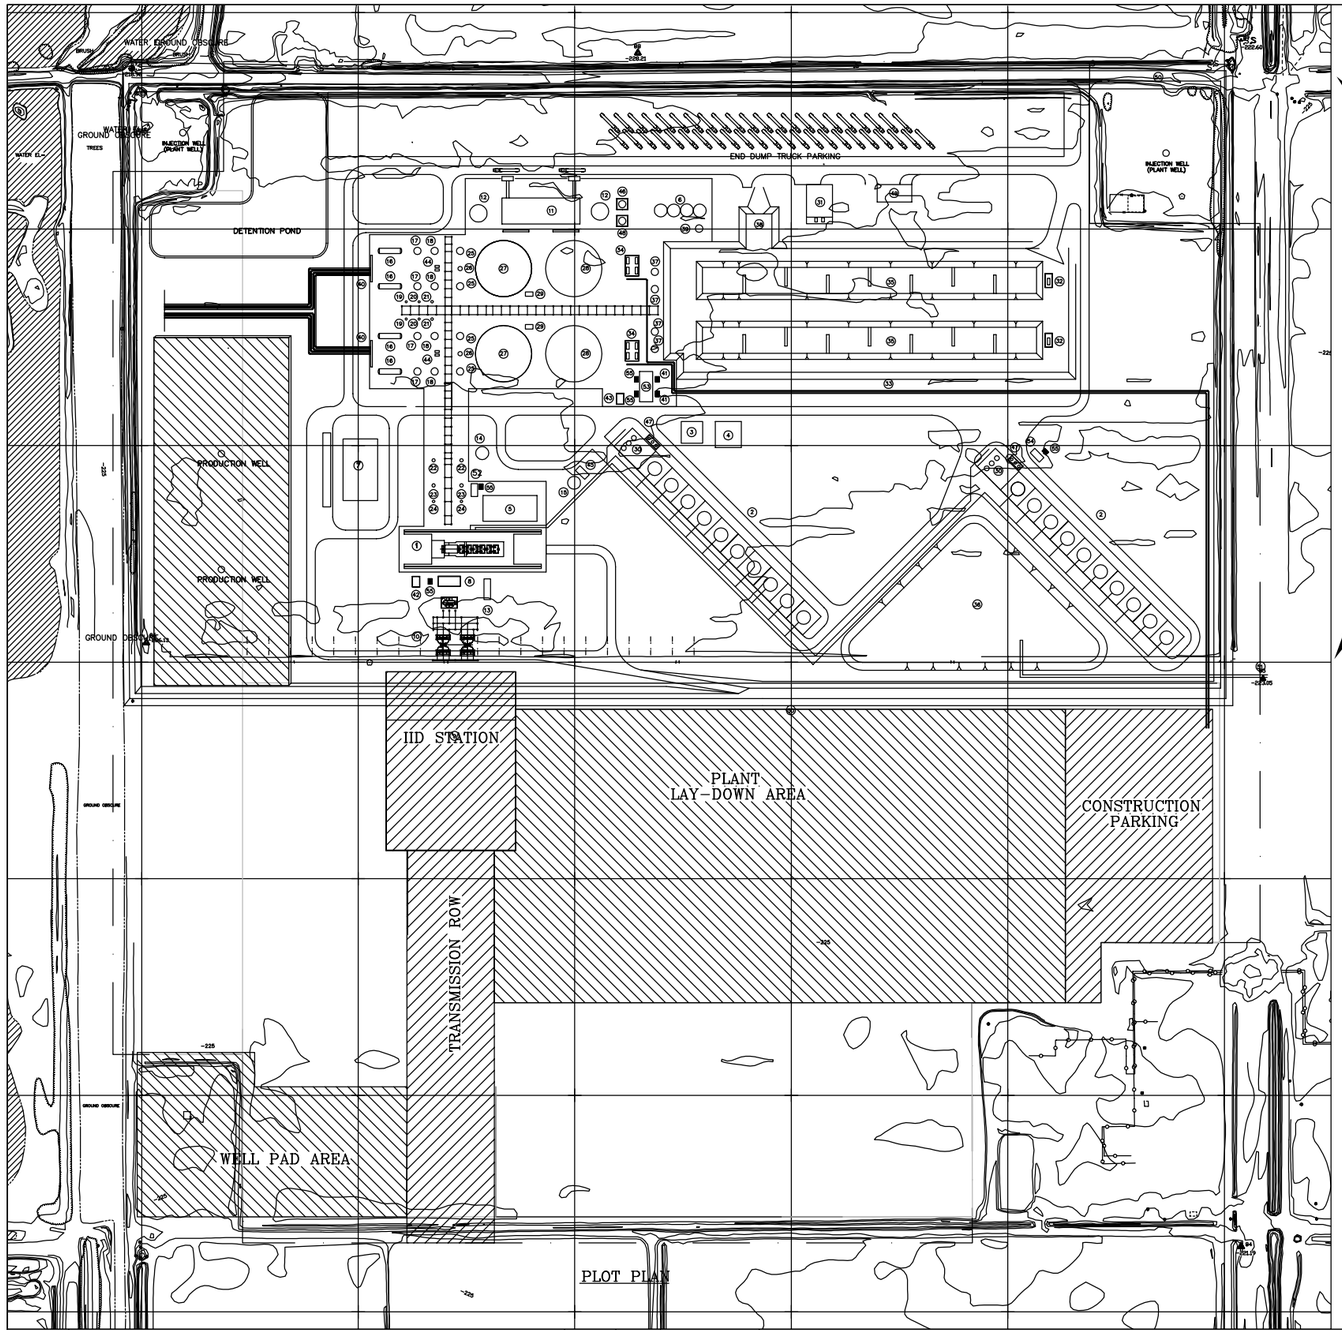

80-acre Geothermal Plant Site

GRAPHIC SCALE

0 350

1"=350'

REV.	DESCRIPTION	PREP	CHK	DATE
A	description	int	int	date

CAL ENERGY OPERATING CORPORATION
A MIDAMERICAN ENERGY HOLDINGS COMPANY AFFILIATE
7030 GENTRY ROAD
CALIPATRIA, CALIFORNIA 92233

SALTON SEA UNIT 6

Bibb and associates
A KIEWIT COMPANY

FIGURE 3.3-1A
SITE GENERAL ARRANGEMENT PLAN

	by	date	SHEET
DESIGNED			of
DRAWN			DRAWING NUMBER
CHECKED			
APPROVED			21-043-GA-001 A