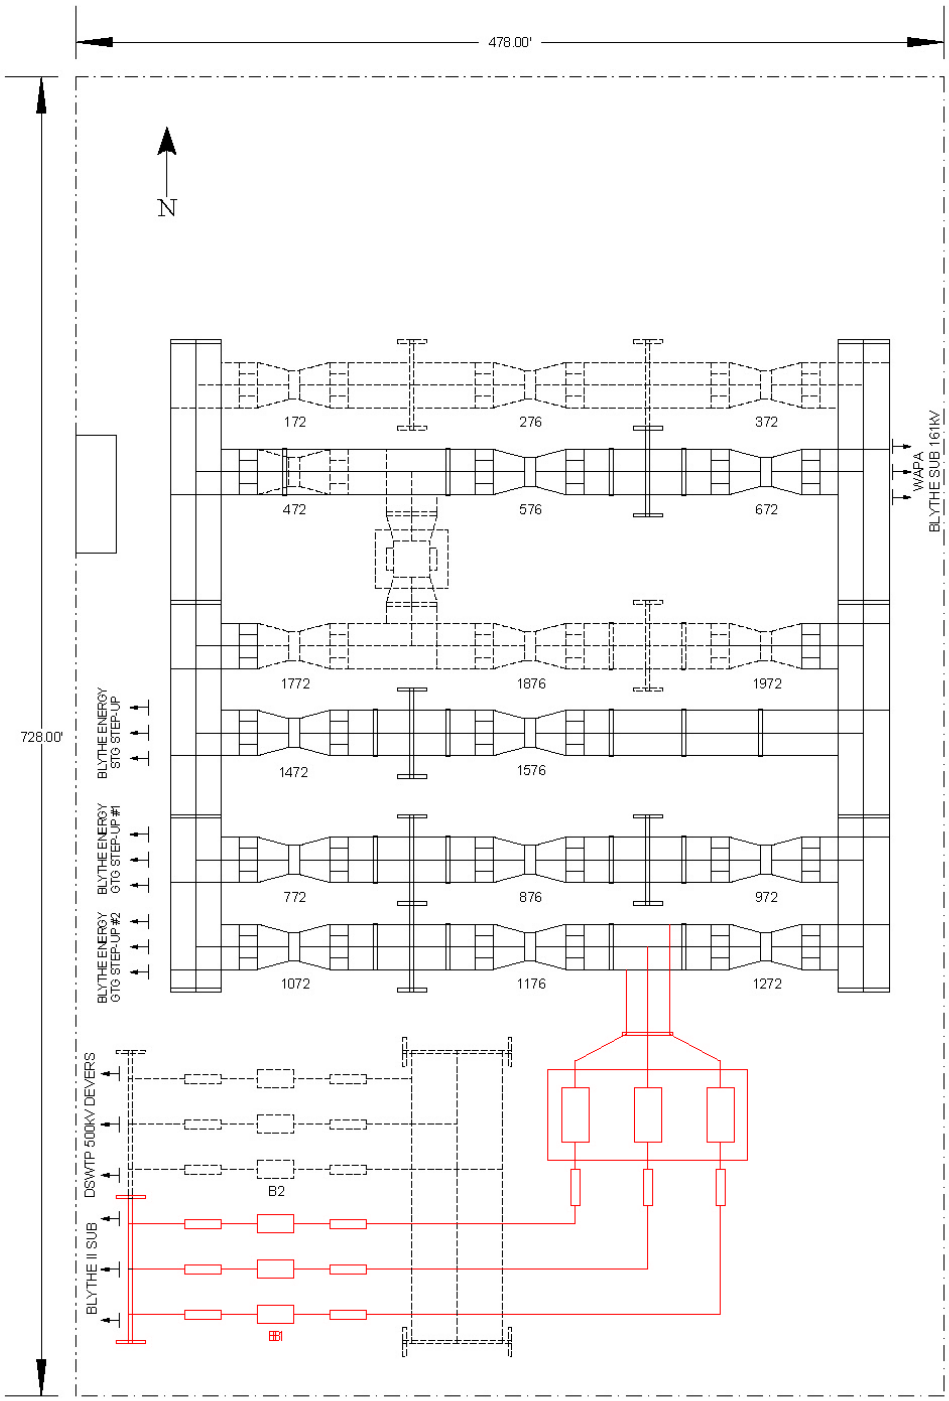

Cadiente Consulting

DATE: 05/15/03

REV: B

CAITHNESS BLYTHE II

BUCK BLVD. SUBSTATION

GENERAL LAYOUT