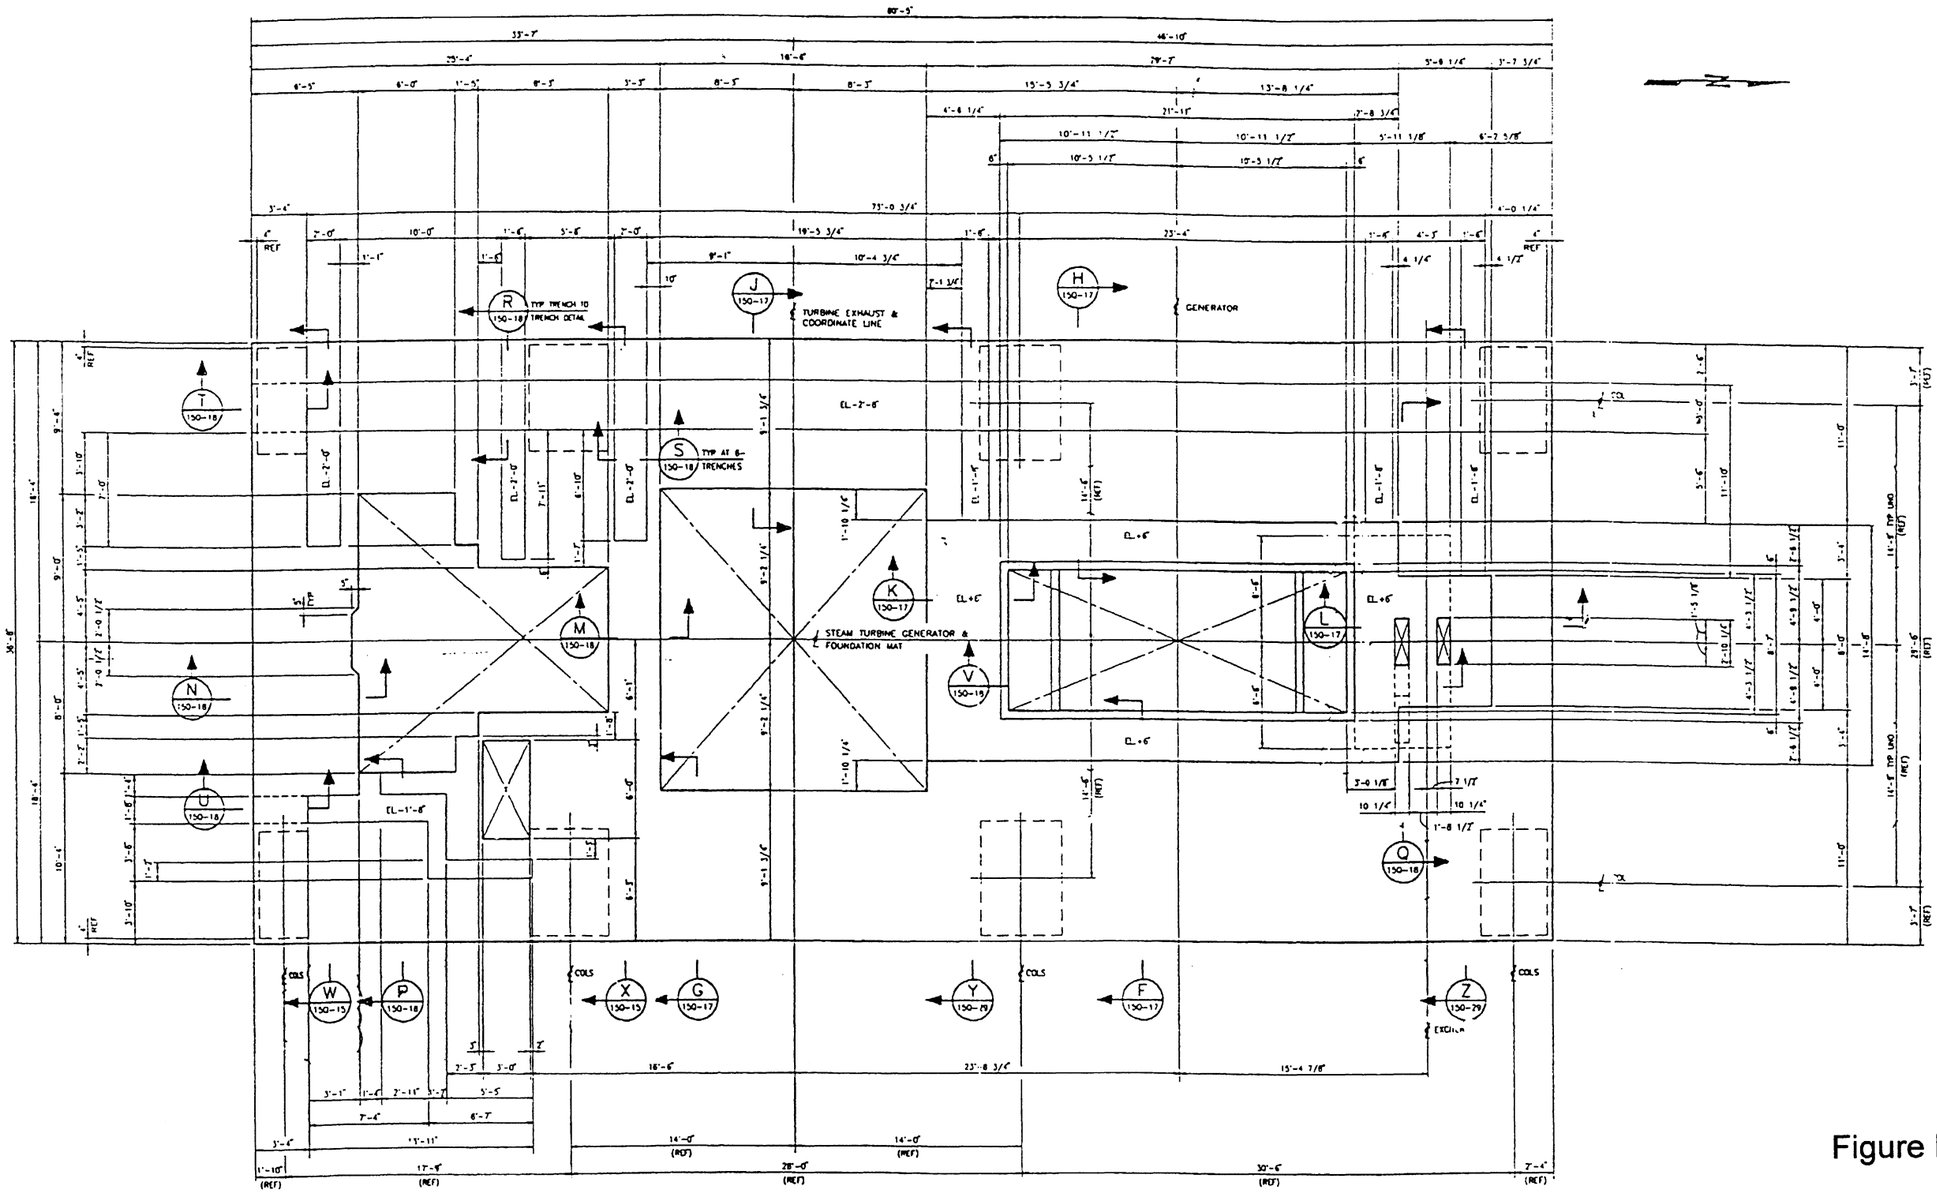

STG-PEDESTAL TOP DECK FORMING PLAN AT EL.57'-0" TYP UNO

SCALE: 1/4"=1'-0"

Figure B-4

USE FOR ILLUSTRATION ONLY-NOT FOR DESIGN

REV	DATE	REVISION DESCRIPTION	DES CHK	APPROVED
A	9/12/99	ISSUED FOR PLANNING	RRM	

REV	DATE	REVISION DESCRIPTION	DES CHK	APPROVED

DWG NO	REFERENCE DRAWINGS

DUKE/FLUOR DANIEL

POWER ENGINEERING CONSTRUCTION OPERATIONS & MAINTENANCE

NOTICE: THIS DRAWING HAS NOT BEEN PUBLISHED AND IS THE SOLE PROPERTY OF DUKE/FLUOR DANIEL AND IS LENT TO THE BORROWER FOR THEIR CONFIDENTIAL USE ONLY. AND IN CONSIDERATION OF THE USE OF THIS DRAWING THE BORROWER REQUESTS AND AGREES AS FOLLOWS: UPON REQUEST AND AGREES THAT IT SHALL NOT BE REPRODUCED COPIED, LENT OR OTHERWISE DISPOSED OF NOR USED FOR ANY PURPOSE OTHER THAN FOR WHICH IT IS FURNISHED.

DESIGNED BY: R MARTIN
CHECKED BY:
SUPERVISOR: R WLODZIK — APP DATE
LEAD ENGR SPECIALIST: INITIALS
PROJ MGR: APP DATE
DIR: APP DATE

TYPICAL STG FOUNDATION

SCALE: NONE
DRAWING NUMBER: CD-1-ST-1
REV: A