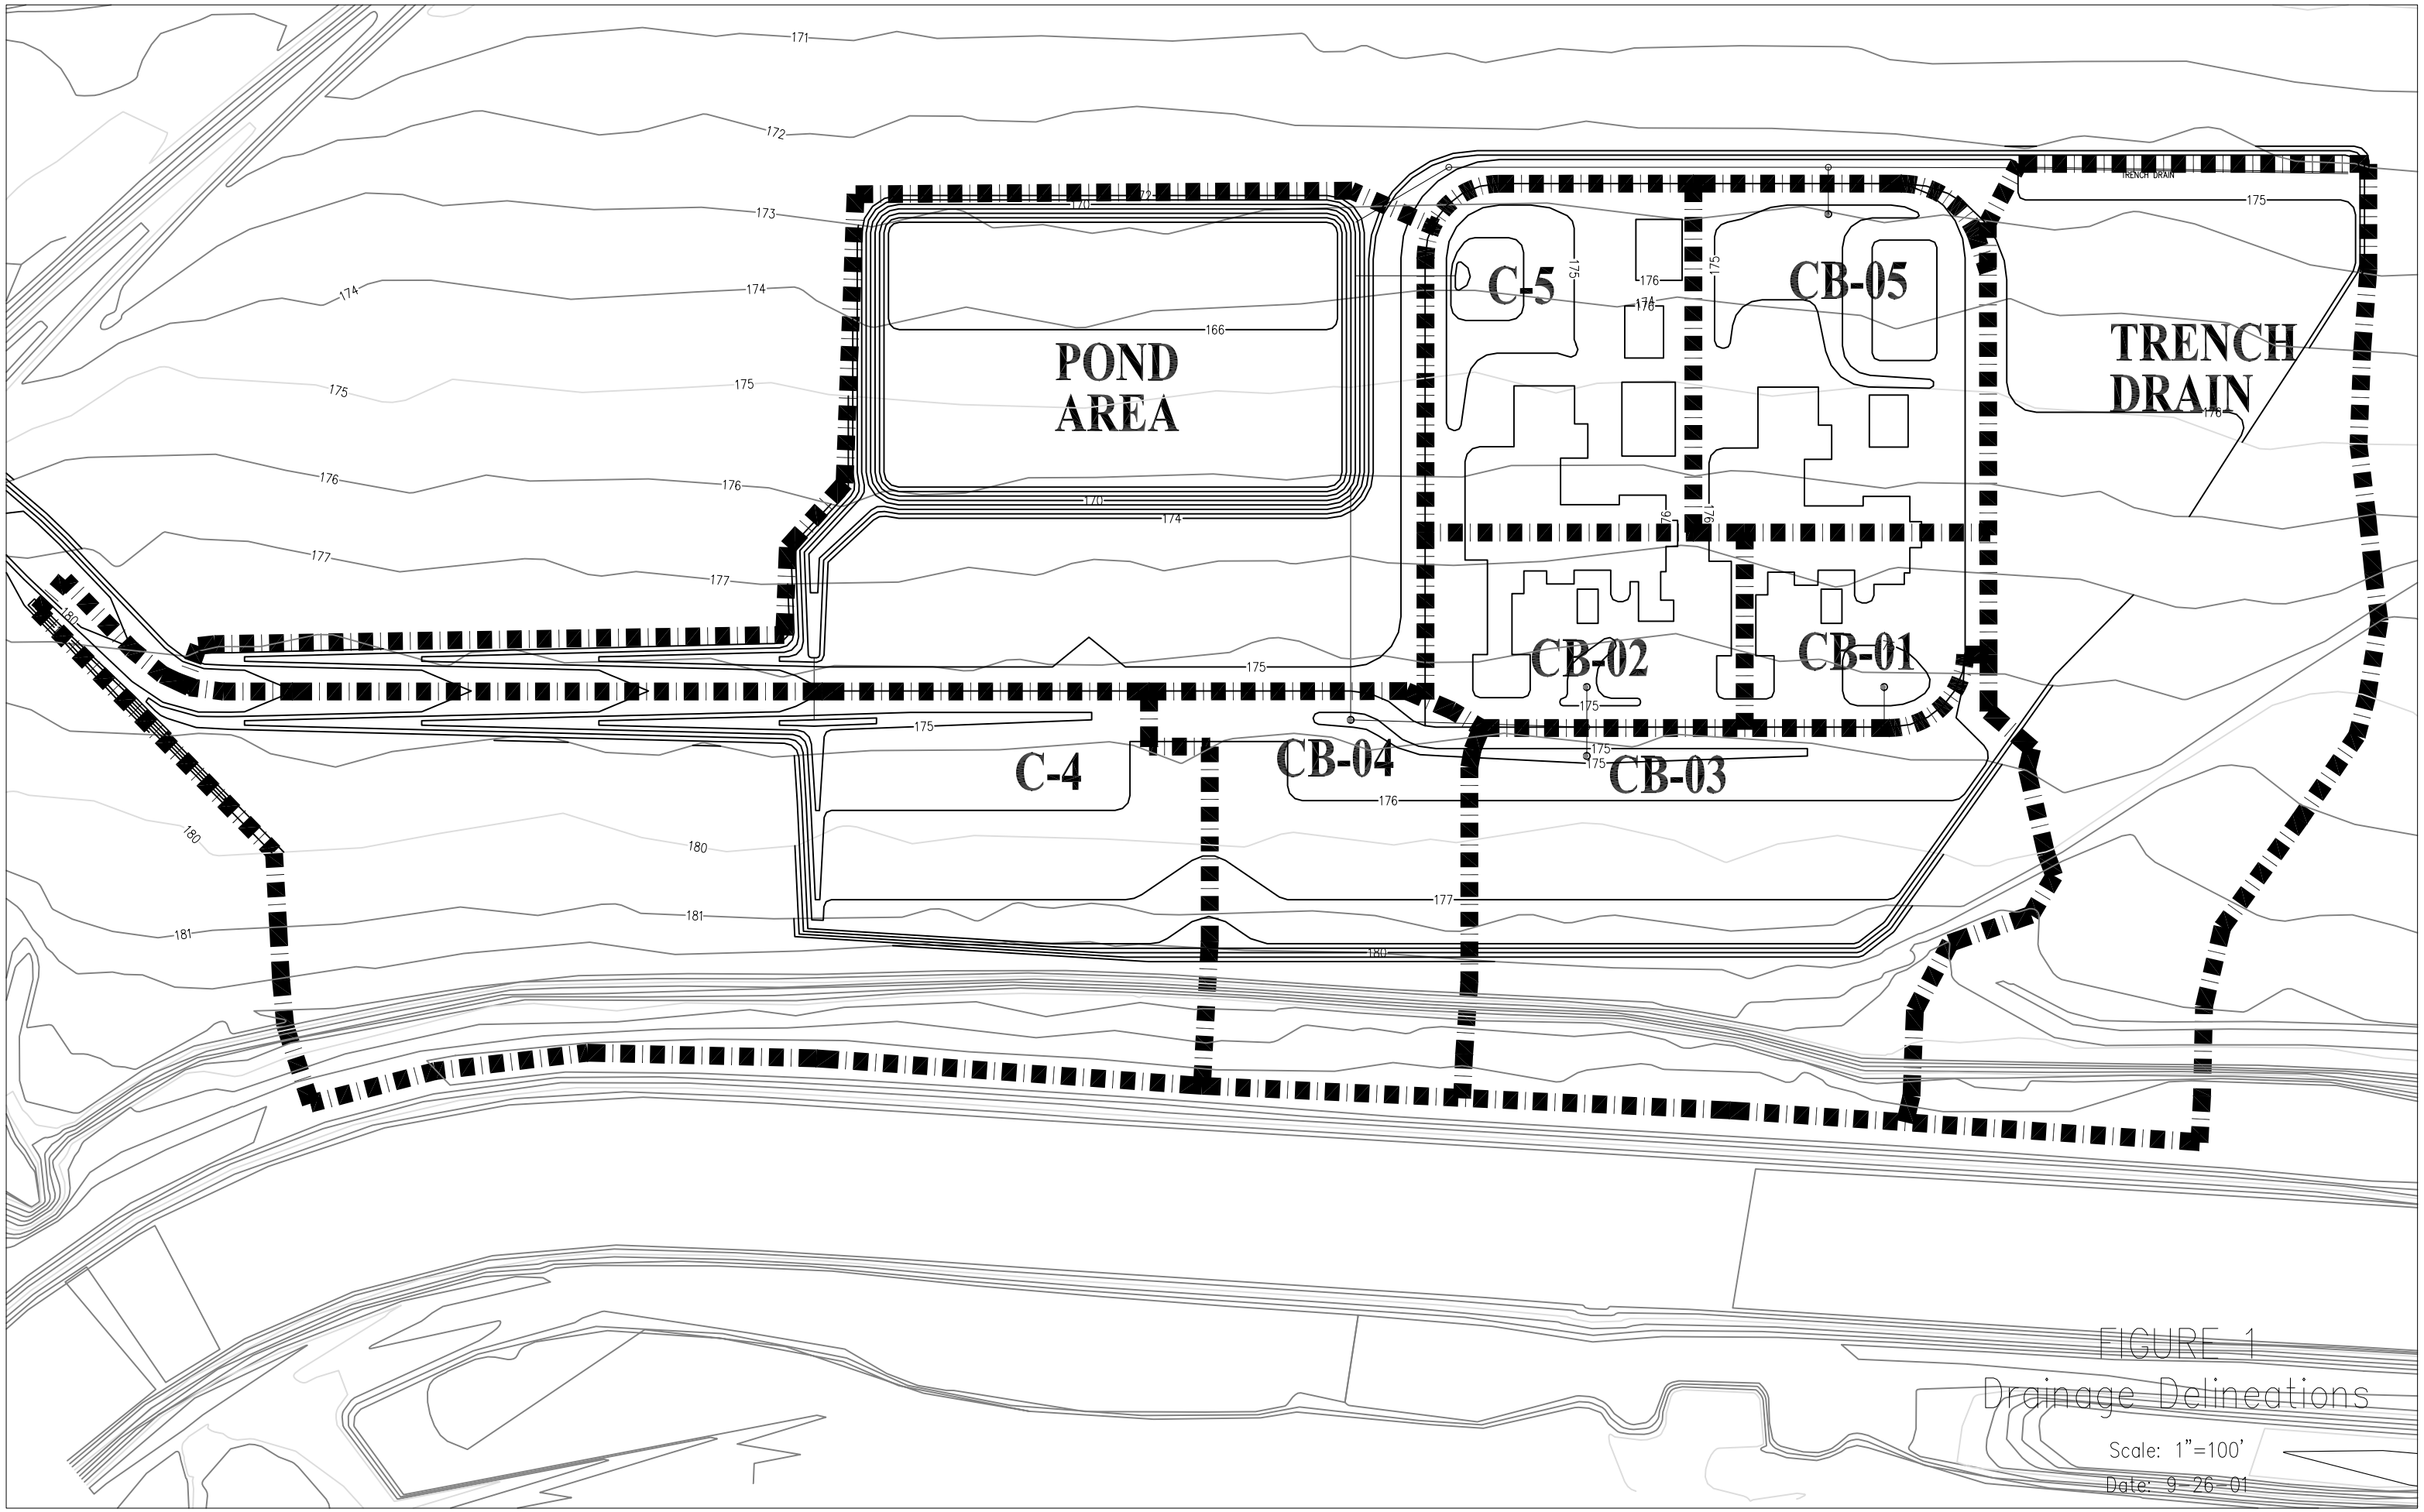

FIGURE 1
Drainage Delineations